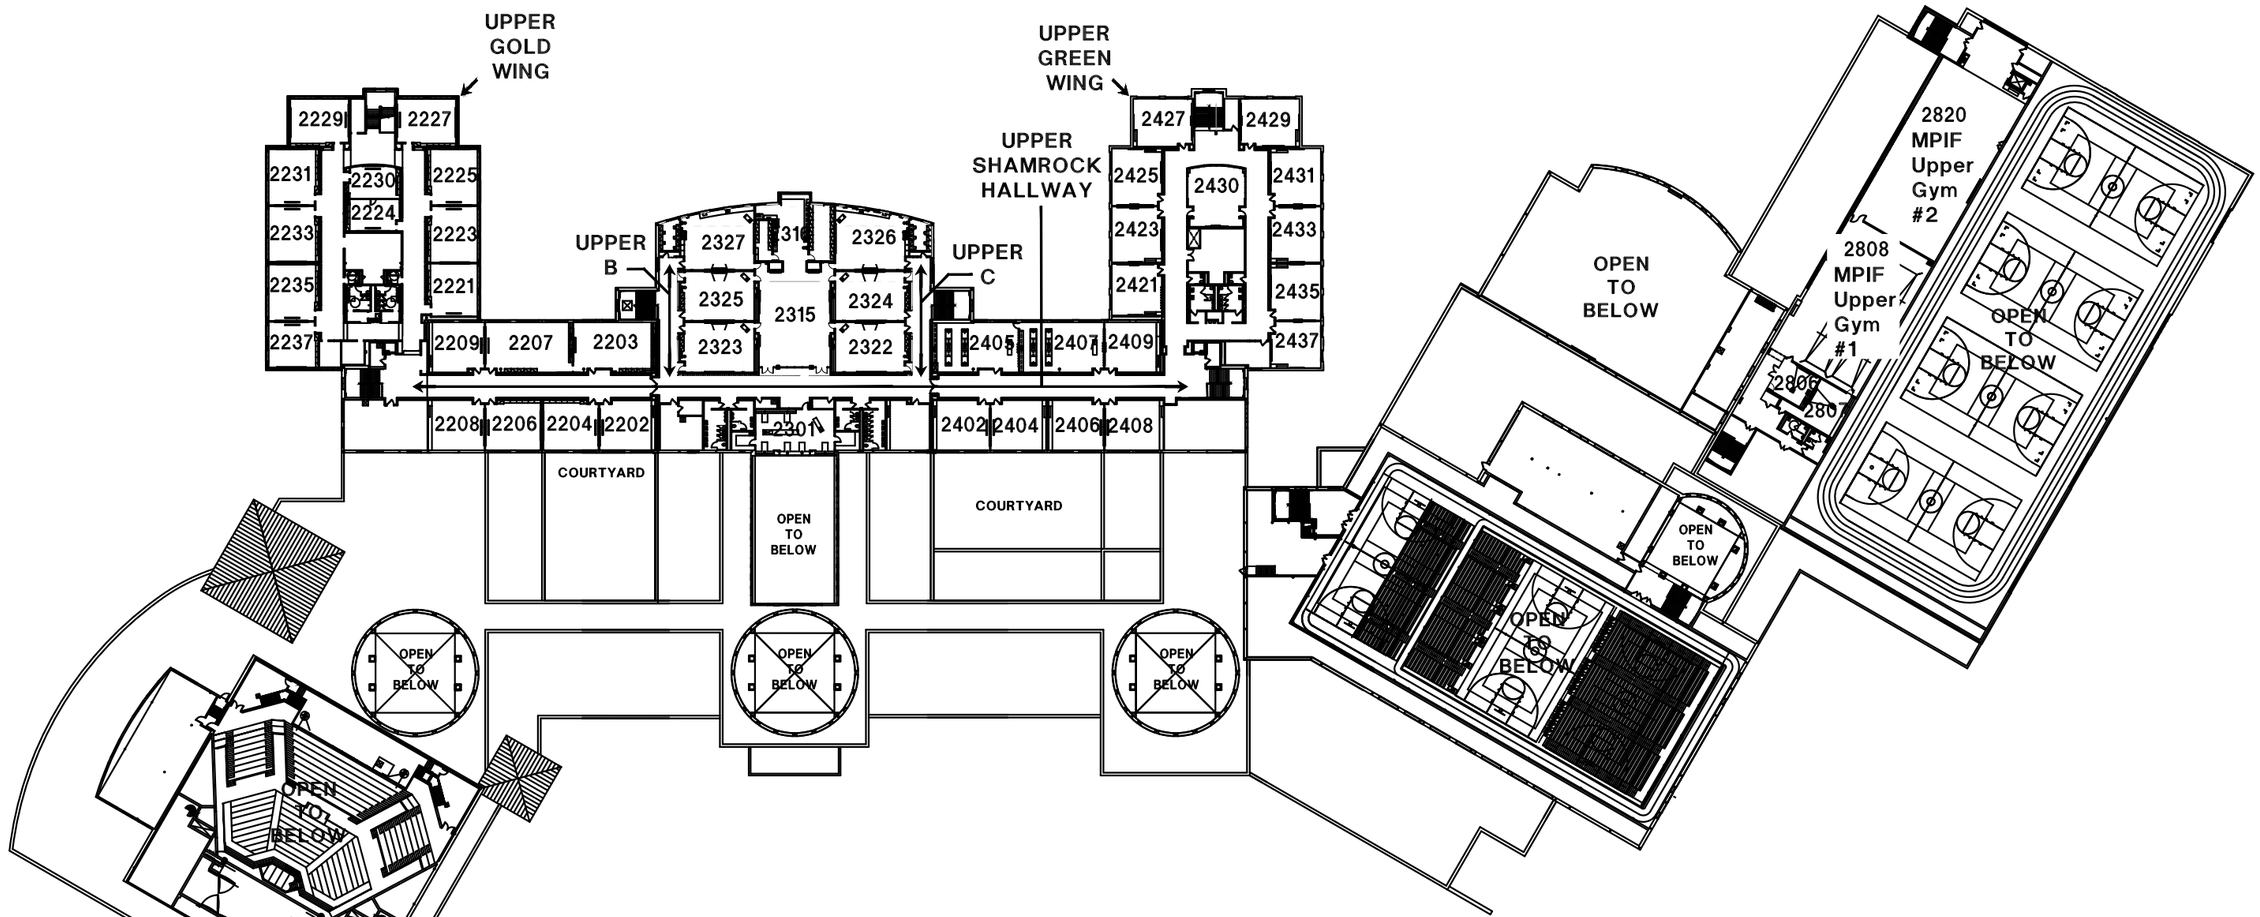

SECOND FLOOR PLAN

WESTFIELD HIGH SCHOOL

NORTH